Layout Plan of 4th block Jayanagar Shopping Complex

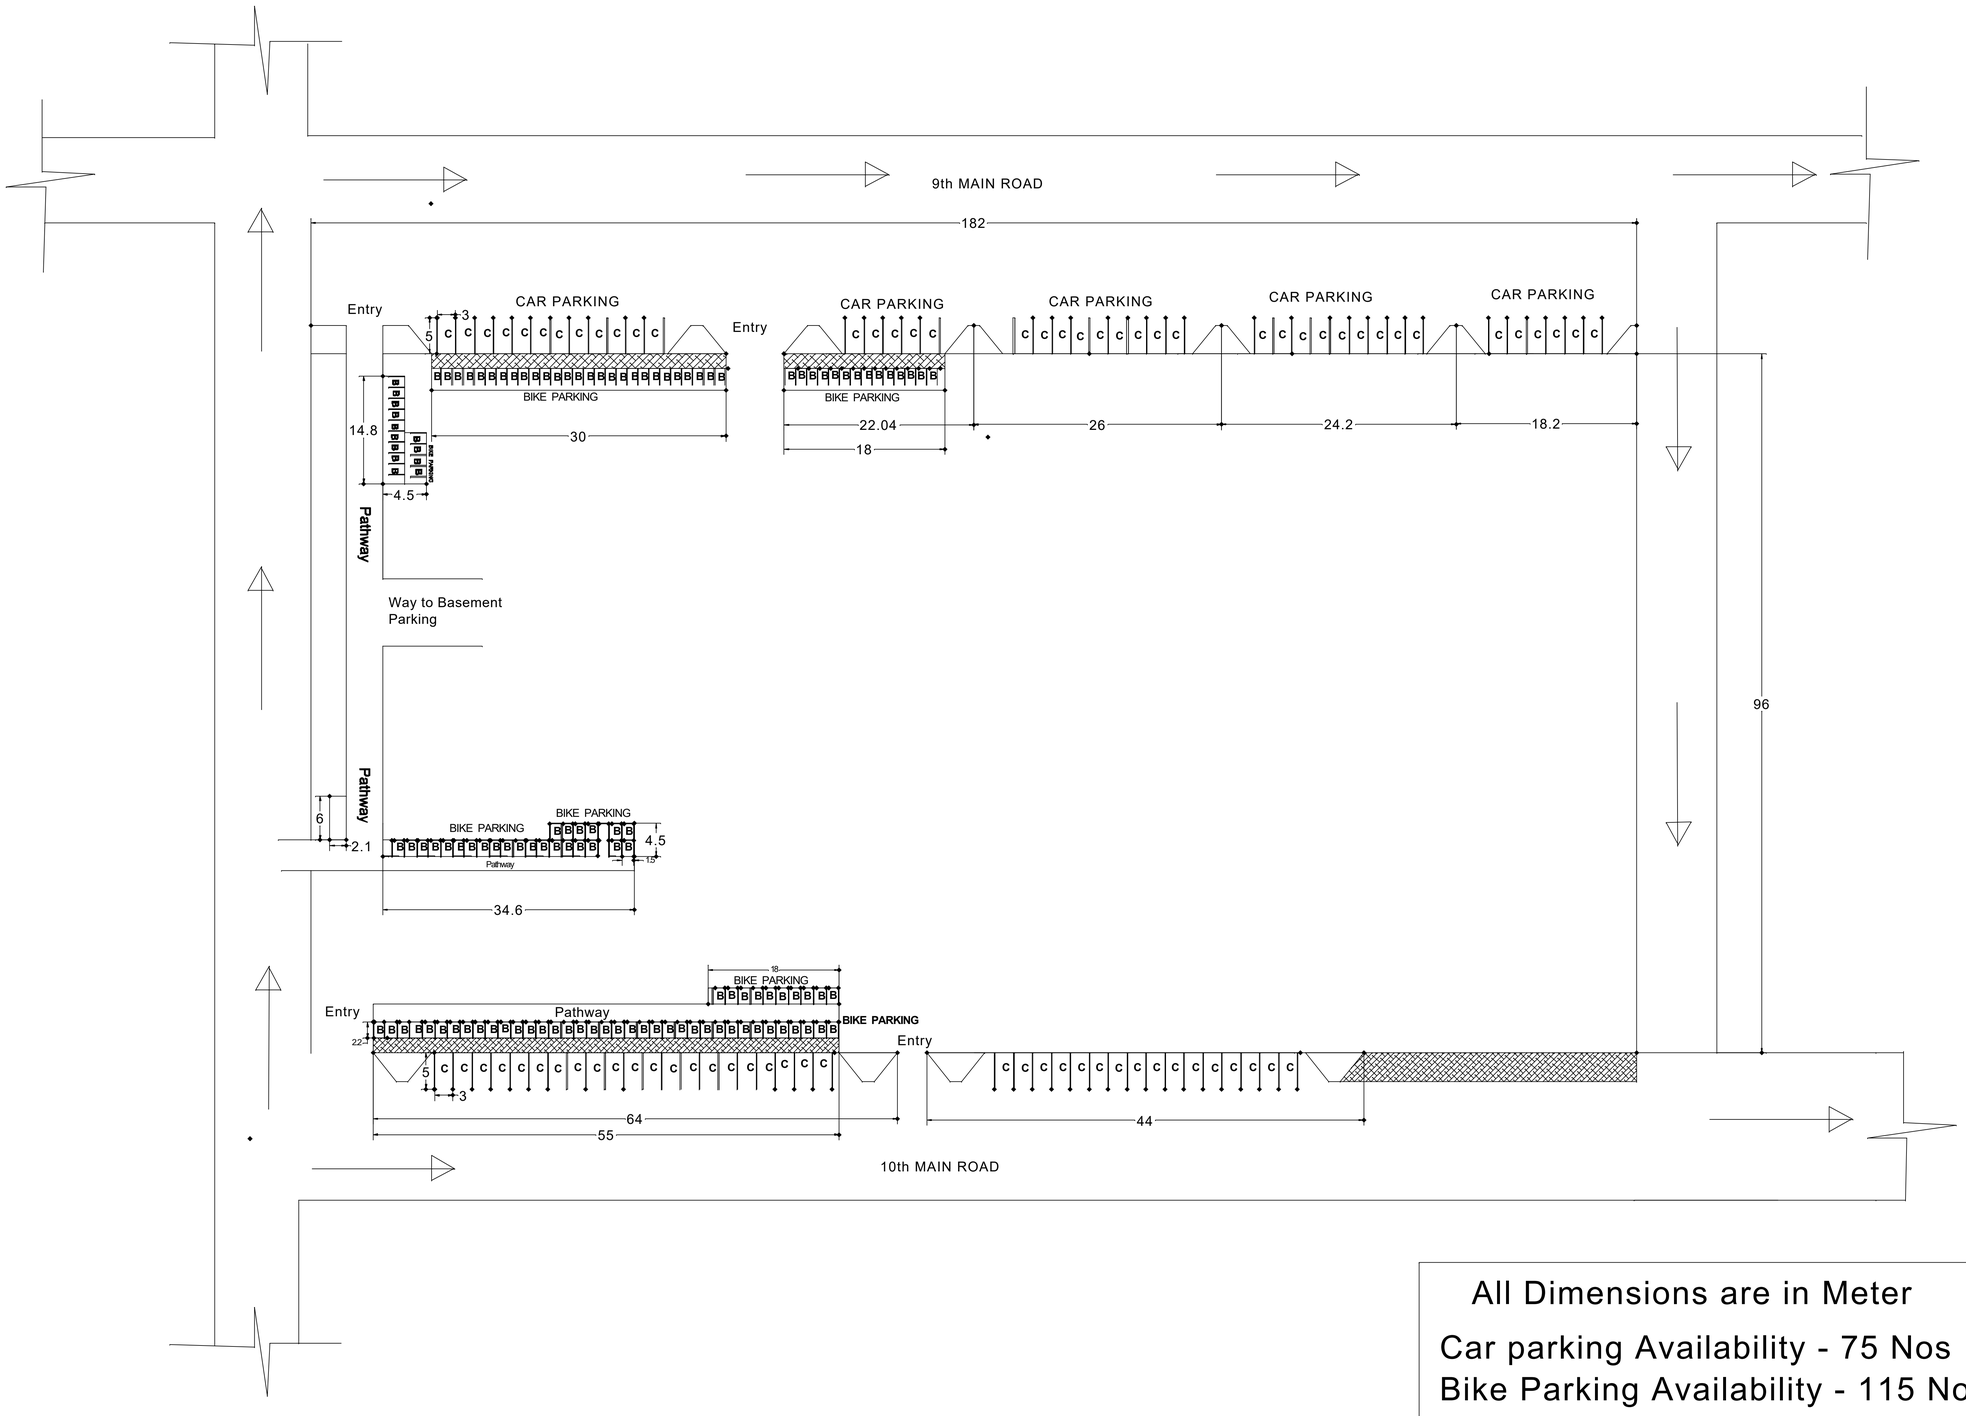

All Dimensions are in Meter

Car parking Availability - 75 Nos

Bike Parking Availability - 115 Nos